12.0 x 3.1 metre Living Quarters
Date
NOT TO SCALE (Approximately 2cm = 1m)

Job No.
Customer Ref:
Customer

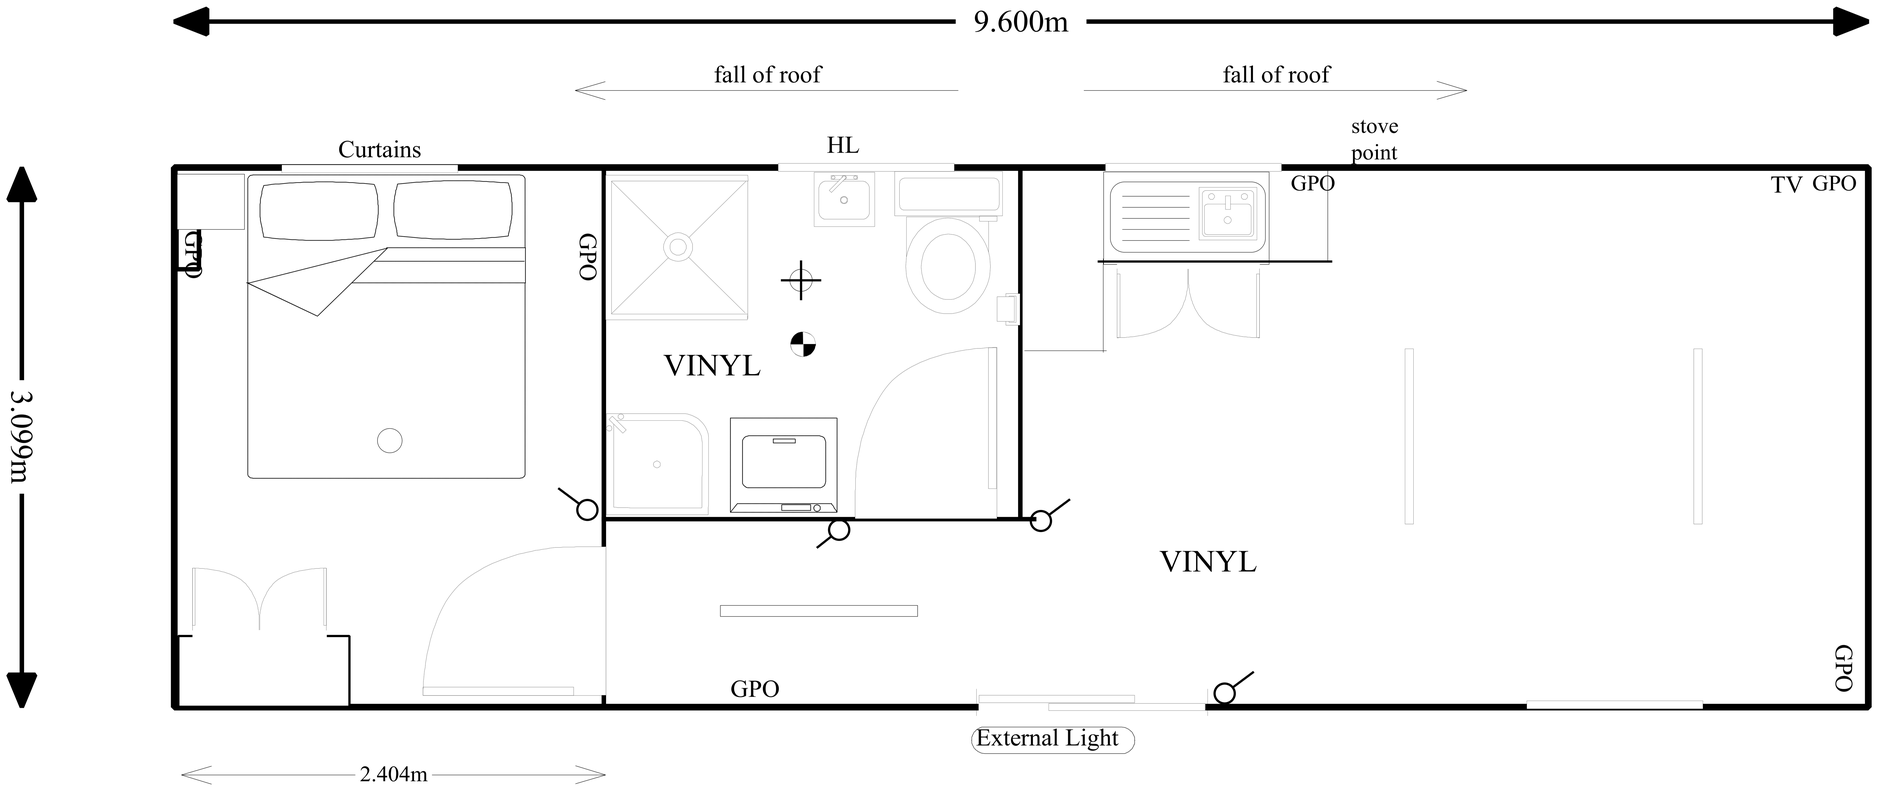

SPECIFICATION

Building

Floor Covering	2mm sheet Vinyl (Blue)
Internal Walls	Plain Painted (Classic Cream)
External Walls	Satinline (Classic Cream)
Wall Construction	Colorbond Insulated Panel (0.6 mm Skin)
Base Frame	UB Beam (Painted)
Internal Trims	25 mm Ceiling Cornice (Pink)
Roof Capping	75 mm x 75 mm (pink)
Roof Pitch	Gable
Ceiling Height	2400 mm rising to 2700 mm
Doors	2040 x 820 mm 50 mm Panel (Classic Cream)
Locks	Passage Set
Windows	1200 x 1200 mm Sliding Glass (White)
Windows	Sill 950 mm AFFL and Security Bars

Power

P1	(P1) Double GPO 10 Amp 2030 mm AFFL
P2	(P2) Double GPO 10 Amp 1000 mm AFFL
P3	(P3) Double GPO 15 Amp 2030 mm AFFL
P4	(P4) Double GPO 15 Amp 1000 mm AFFL
Power Entry	2200 AFFL Single Phase
Switch Board	30 Amp c/w RCD
Lighting	1.5 m Twin Florescent
Air Conditioning	1.5 HP Through Wall

Additional items

Furniture
Sinks
Chairs
Desks

This design is the property of J Tams and is loaned to AA Hire, Unauthorised use and copy is not allowed

Drawn 5/10/06

Version A