Standard 12.0 x 3.1 metre Building Date NOT TO SCALE (Approximately 2cm = 1m)	*AA Hire & Relocatables* *www.aarh.com.au*	Job No. Customer Ref: Customer

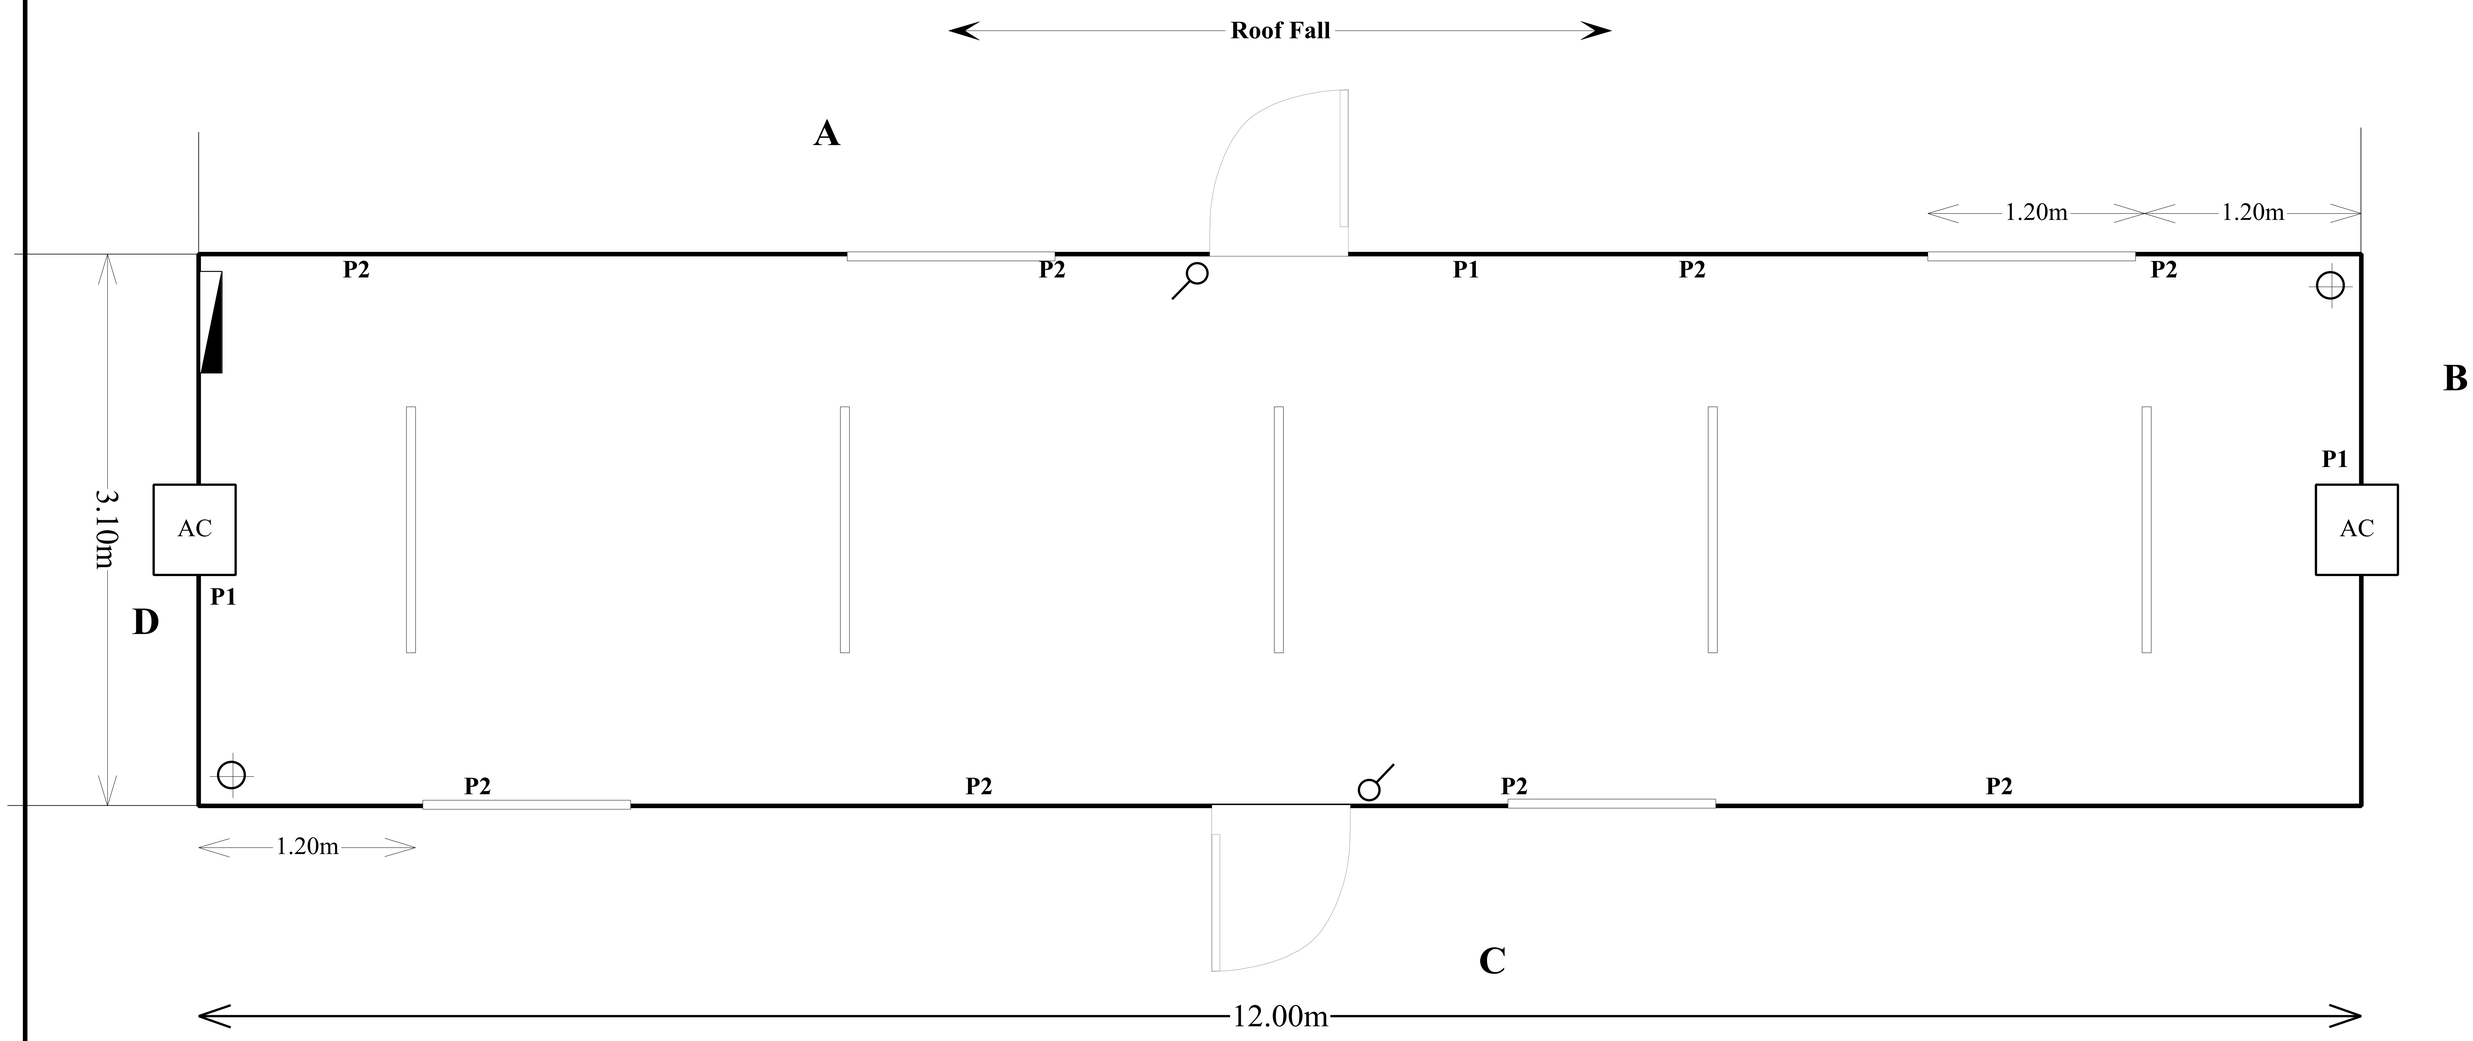

SPECIFICATION

Building	
Floor Covering	1.5 mm sheet Vinyl (Blue)
Internal Walls	Plain Painted (Classic Cream)
External Walls	Ribbed (Classic Cream)
Wall Construction	Insulated Panel (0.6 mm Skin)
Base Frame	UB Beam (Painted)
Internal Trims	25 mm Ceiling Cornice (Grey)
Roof Capping	75 mm x 75 mm (Grey)
Roof Pitch	Gable
Ceiling Height	2400 mm rising to 2700 mm
Doors	2040 x 820 mm 50 mm Panel (Classic Cream)
Locks	Passage Set
Windows	1200 x 1200 mm Sliding Glass (White)
Windows	Sill 950 mm AFFL and Security Bars

Power	
P1	(P1) Double GPO 10 Amp 2030 mm AFFL
P2	(P2) Double GPO 10 Amp 1000 mm AFFL
P3	(P3) Double GPO 15 Amp 2030 mm AFFL
P4	(P4) Double GPO 15 Amp 1000 mm AFFL
Power Entry	2200 AFFL Single Phase
Switch Board	30 Amp c/w RCD
Lighting	1.5 m Twin Florescent
Air Conditioning	1.5 HP Through Wall

Additional items

Furniture
Sinks
Chairs
Desks

This design is the property of AA Hire 7 Relocatables, Unauthorised use and copy is not permitted.

Drawn 5/10/06

Version A