AA Short-let 9.6 x 3.1 metre Building
Date
NOT TO SCALE (Approximately 2 cm = 1 m)

AA Hire
www.aahr.com.au

Job No.
Customer Ref:
Customer

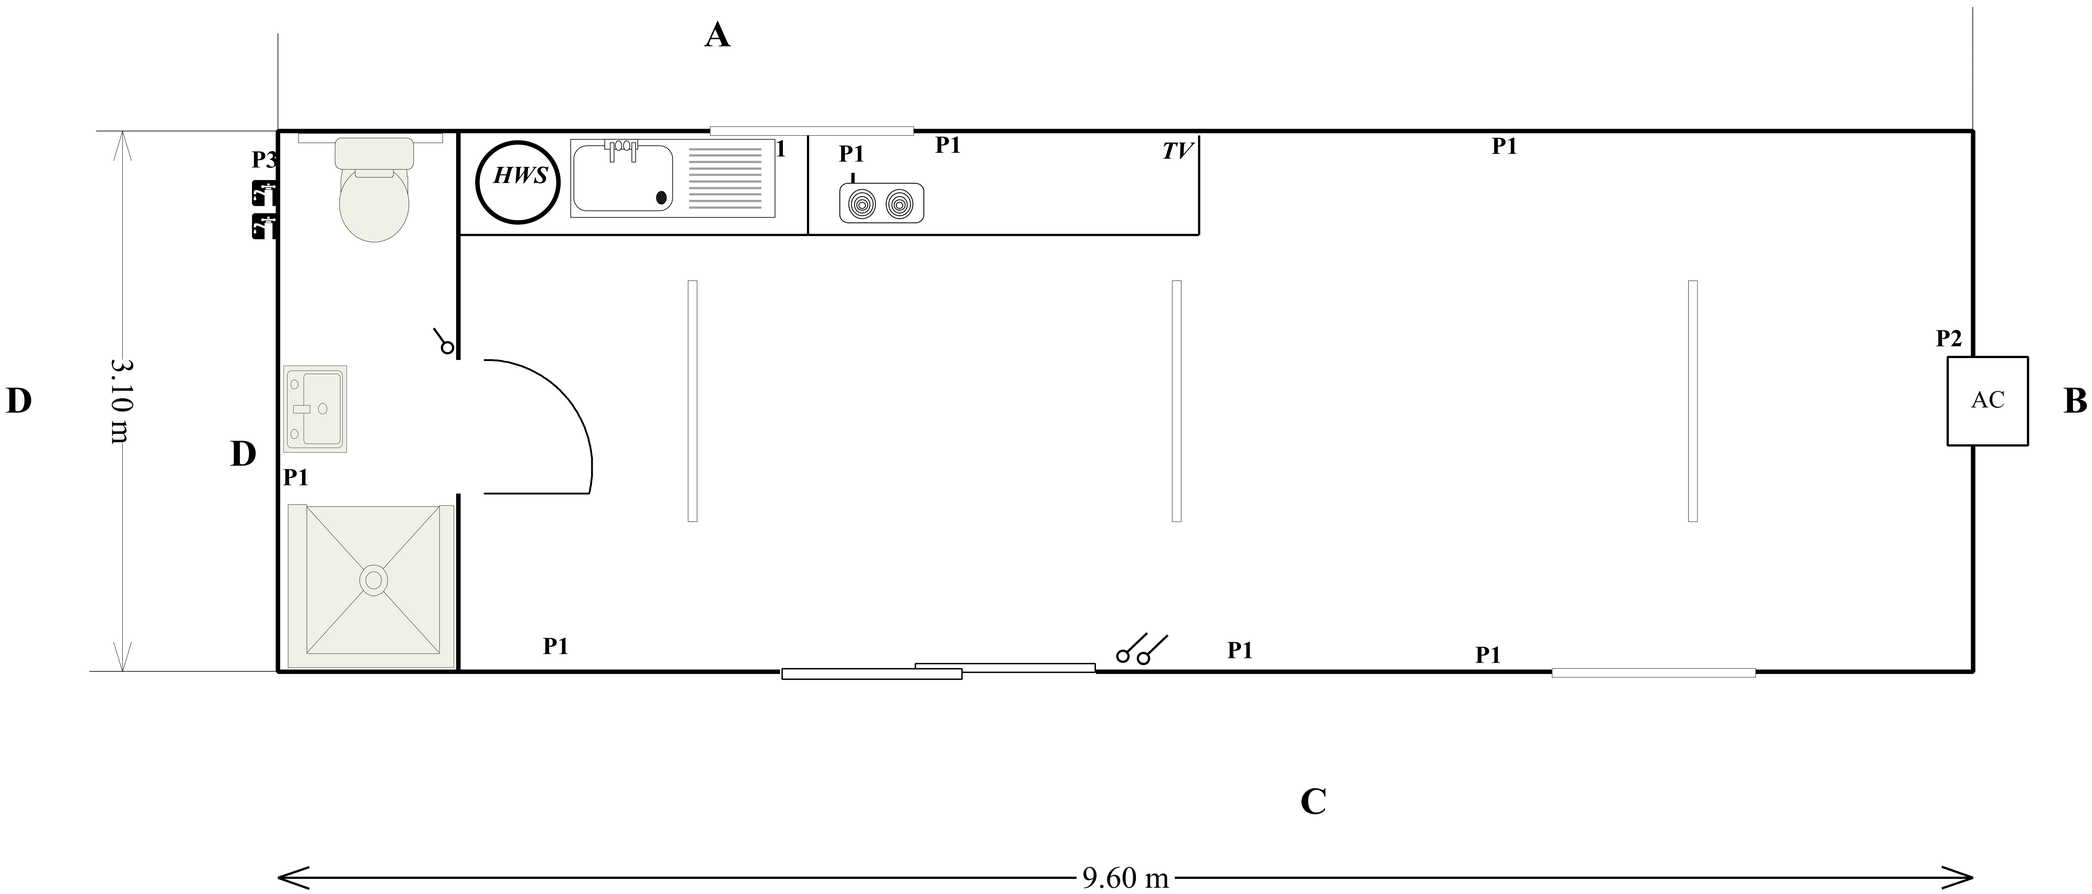

Building

Floor Covering	Vinyl (Blue)
Internal Walls	Classic Cream
External Walls	Classic Cream
Wall Construction	Insulated Panel
Roof Pitch	Skillion
Doors	Glass Sliding c/w fly screen and curtains
Windows	Sliding Glass c/w fly screen and curtains

Power

P1	(P1)Double GPO 10 Amp 1000 mm AFFL
P2	(P2) Single GPO 15 Amp 2030 mm AFFL
P3	(P3) External Double GPO 10 Amp
Power Entry	2200 AFFL Single Phase
Switch Board	30 Amp c/w RCD
Lighting	1.5 m Twin Florescent
Air Conditioning	1.5 HP Through Wall

This design is the property of AA Hire & Relocatables . Unauthorised use and copy is not permitted.

Drawn 5/10/06

Version A