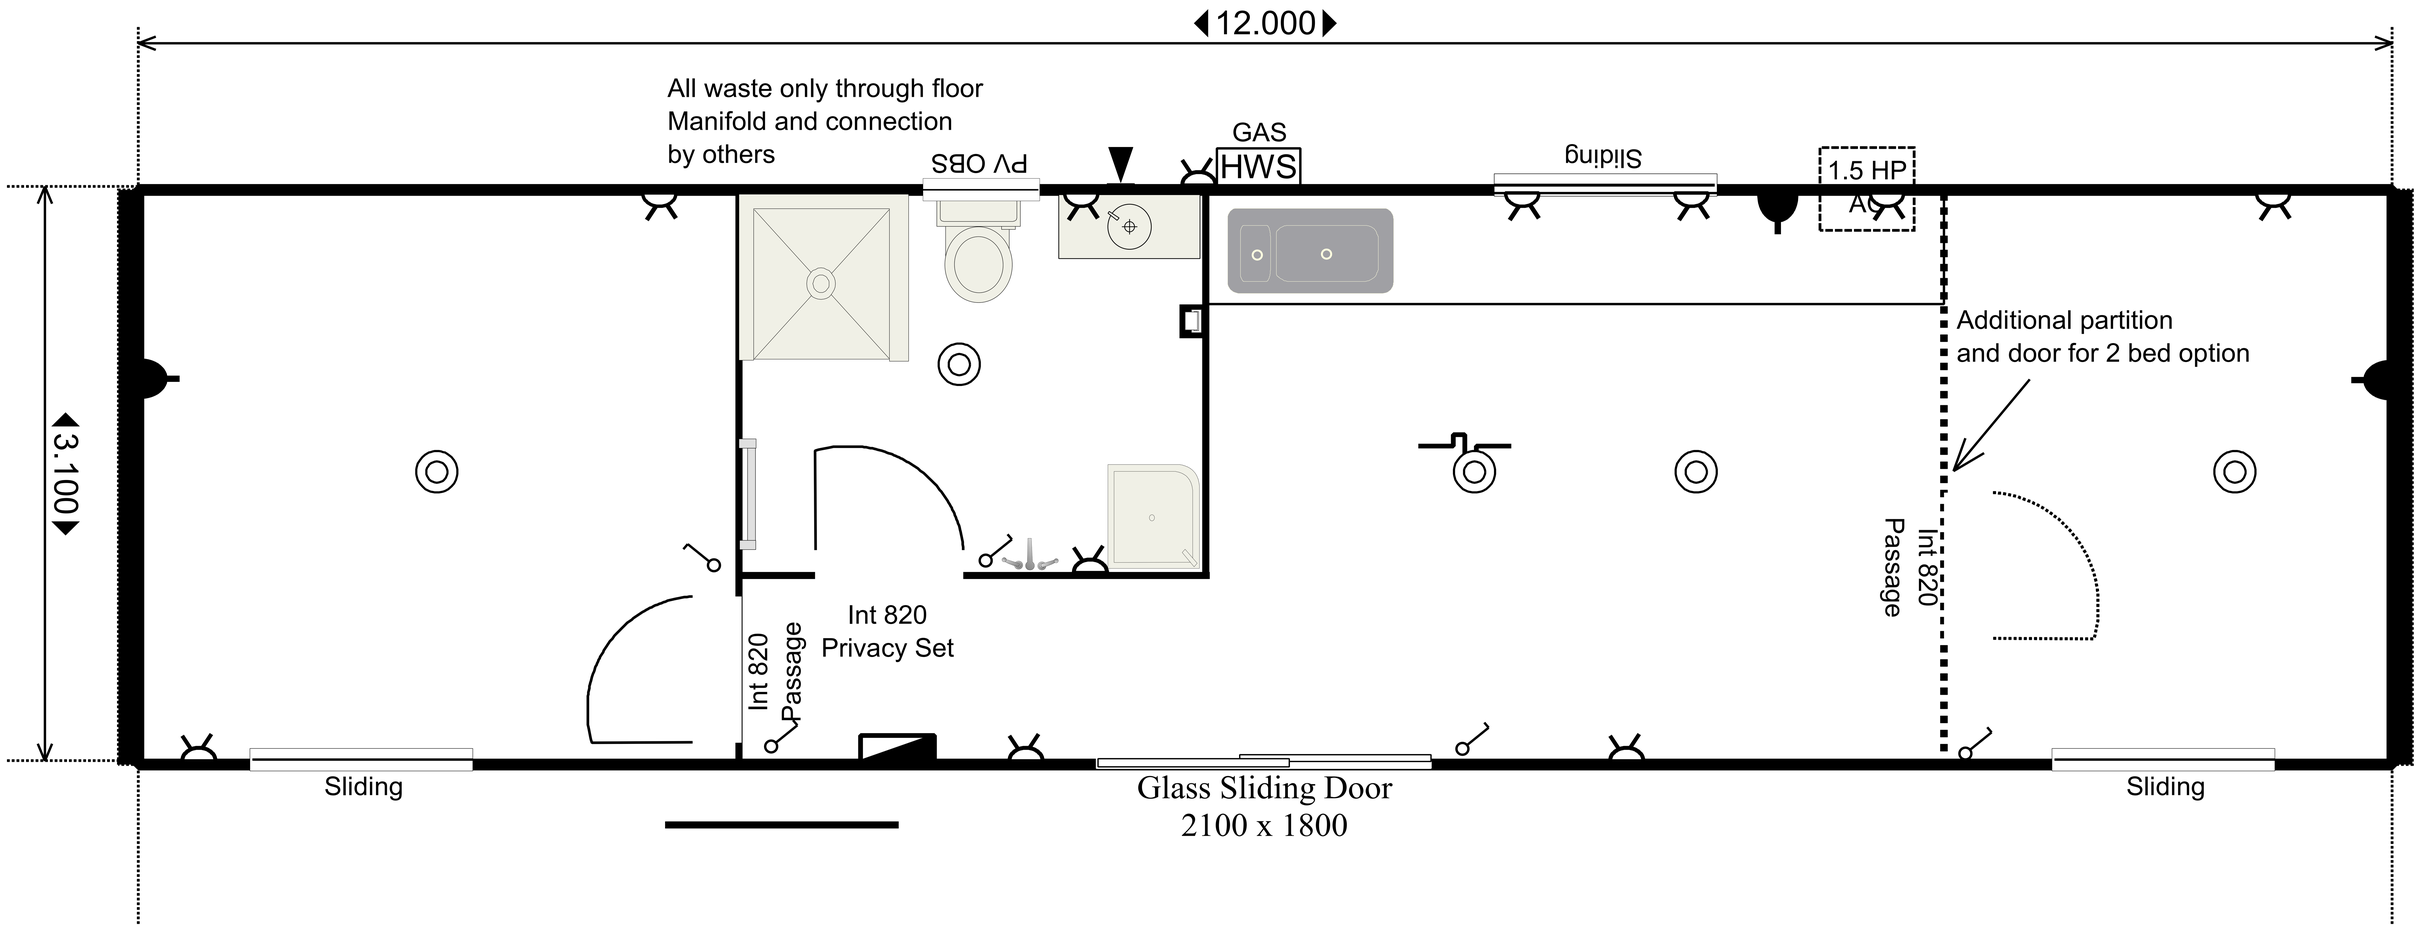
12.000
3.100
All waste only through floor
Manifold and connection
by others
PV OBS
GAS
SWH
Sliding
1.5 HP
AC
Additional partition
and door for 2 bed option
Int 820
Passage
Int 820
Passage
Int 820
Privacy Set
Sliding
Glass Sliding Door
2100 x 1800
Sliding