Building Size x metre
Building Use
Date
Customer
Job Number

WWW.AAHR.COM.AU

Building	Specification
Floor Covering	Vinyl (Blue)
Internal Walls	Plain (Classic Cream)
External Walls	Ribbed (Classic Cream)
Wall Construction	Colorbond Insulated Panel (0.6 mm Skin)
Base Frame	UB and Cold Gal Joists
Internal Trims	25 mm Angle (Grey)
Roof Capping	75 mm Angle (Grey)
Roof Pitch	Skillion
Ceiling Height	2.4 mm min
Doors	Panel 2040 x 820 (Classic Cream)
Locks	Passage Set
Windows	1210 x 1200 Sliding Glass (White) Sill 950 AFFL

Power	
P1	Single GPO 15 Amp 2030 mm AFFL
P2	Double GPO 10 Amp 1000 mm AFFL
Power Entry	2200 AFFL Single Phase
Switch Board	30 Amp c/w RCD
Lighting	1.2 m Twin Fluorescent
Air Conditioning	1.5 HP Through Wall
Additional Items	

Additional Items Required	
Partitions	
Furniture	
Desks	
Chairs	
Hot Water Systems	
Showers	
Toilets	
Sinks	

AARelocatables

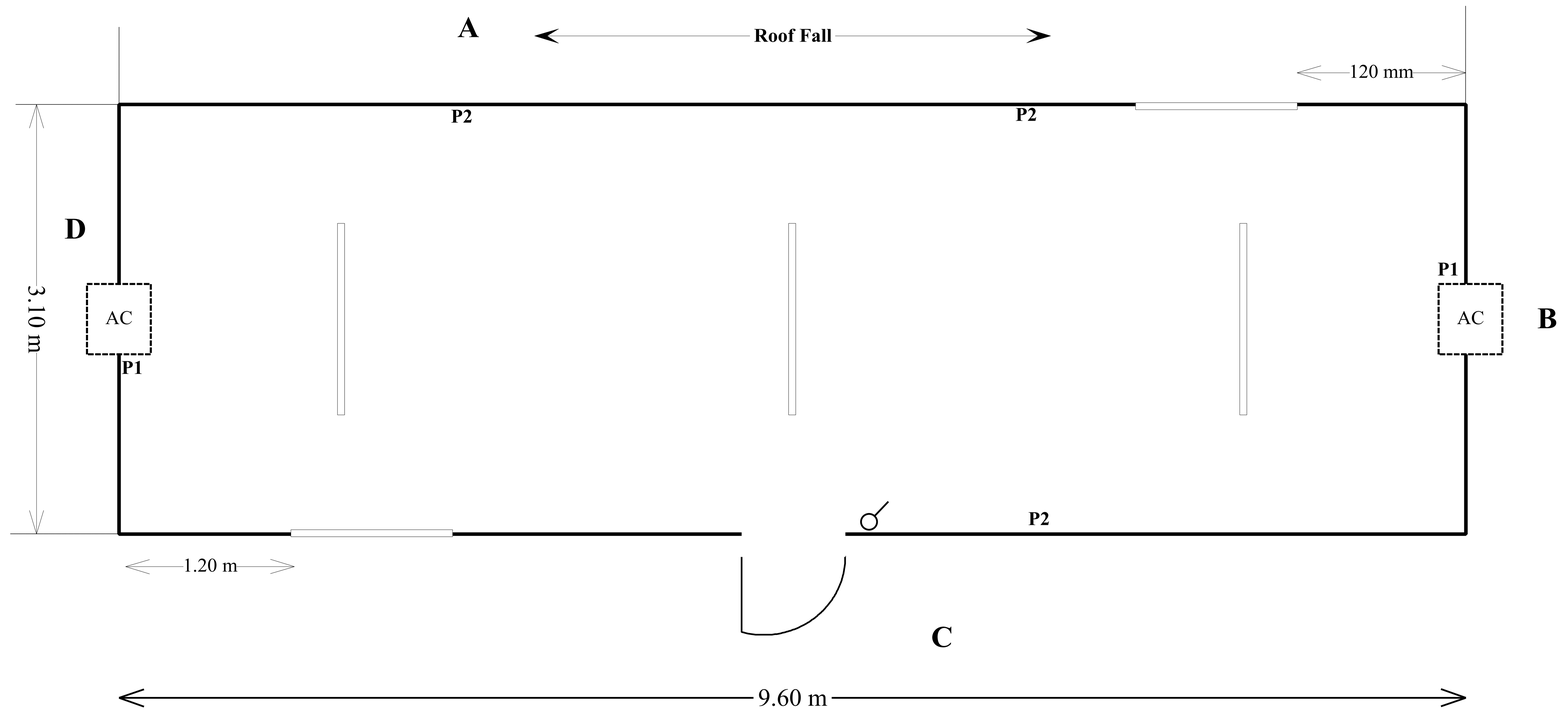

This design is the property of AA Hire and AA Relocatables, Unauthorised use and copy is not allowed
Drawn 5/10/06
Version A